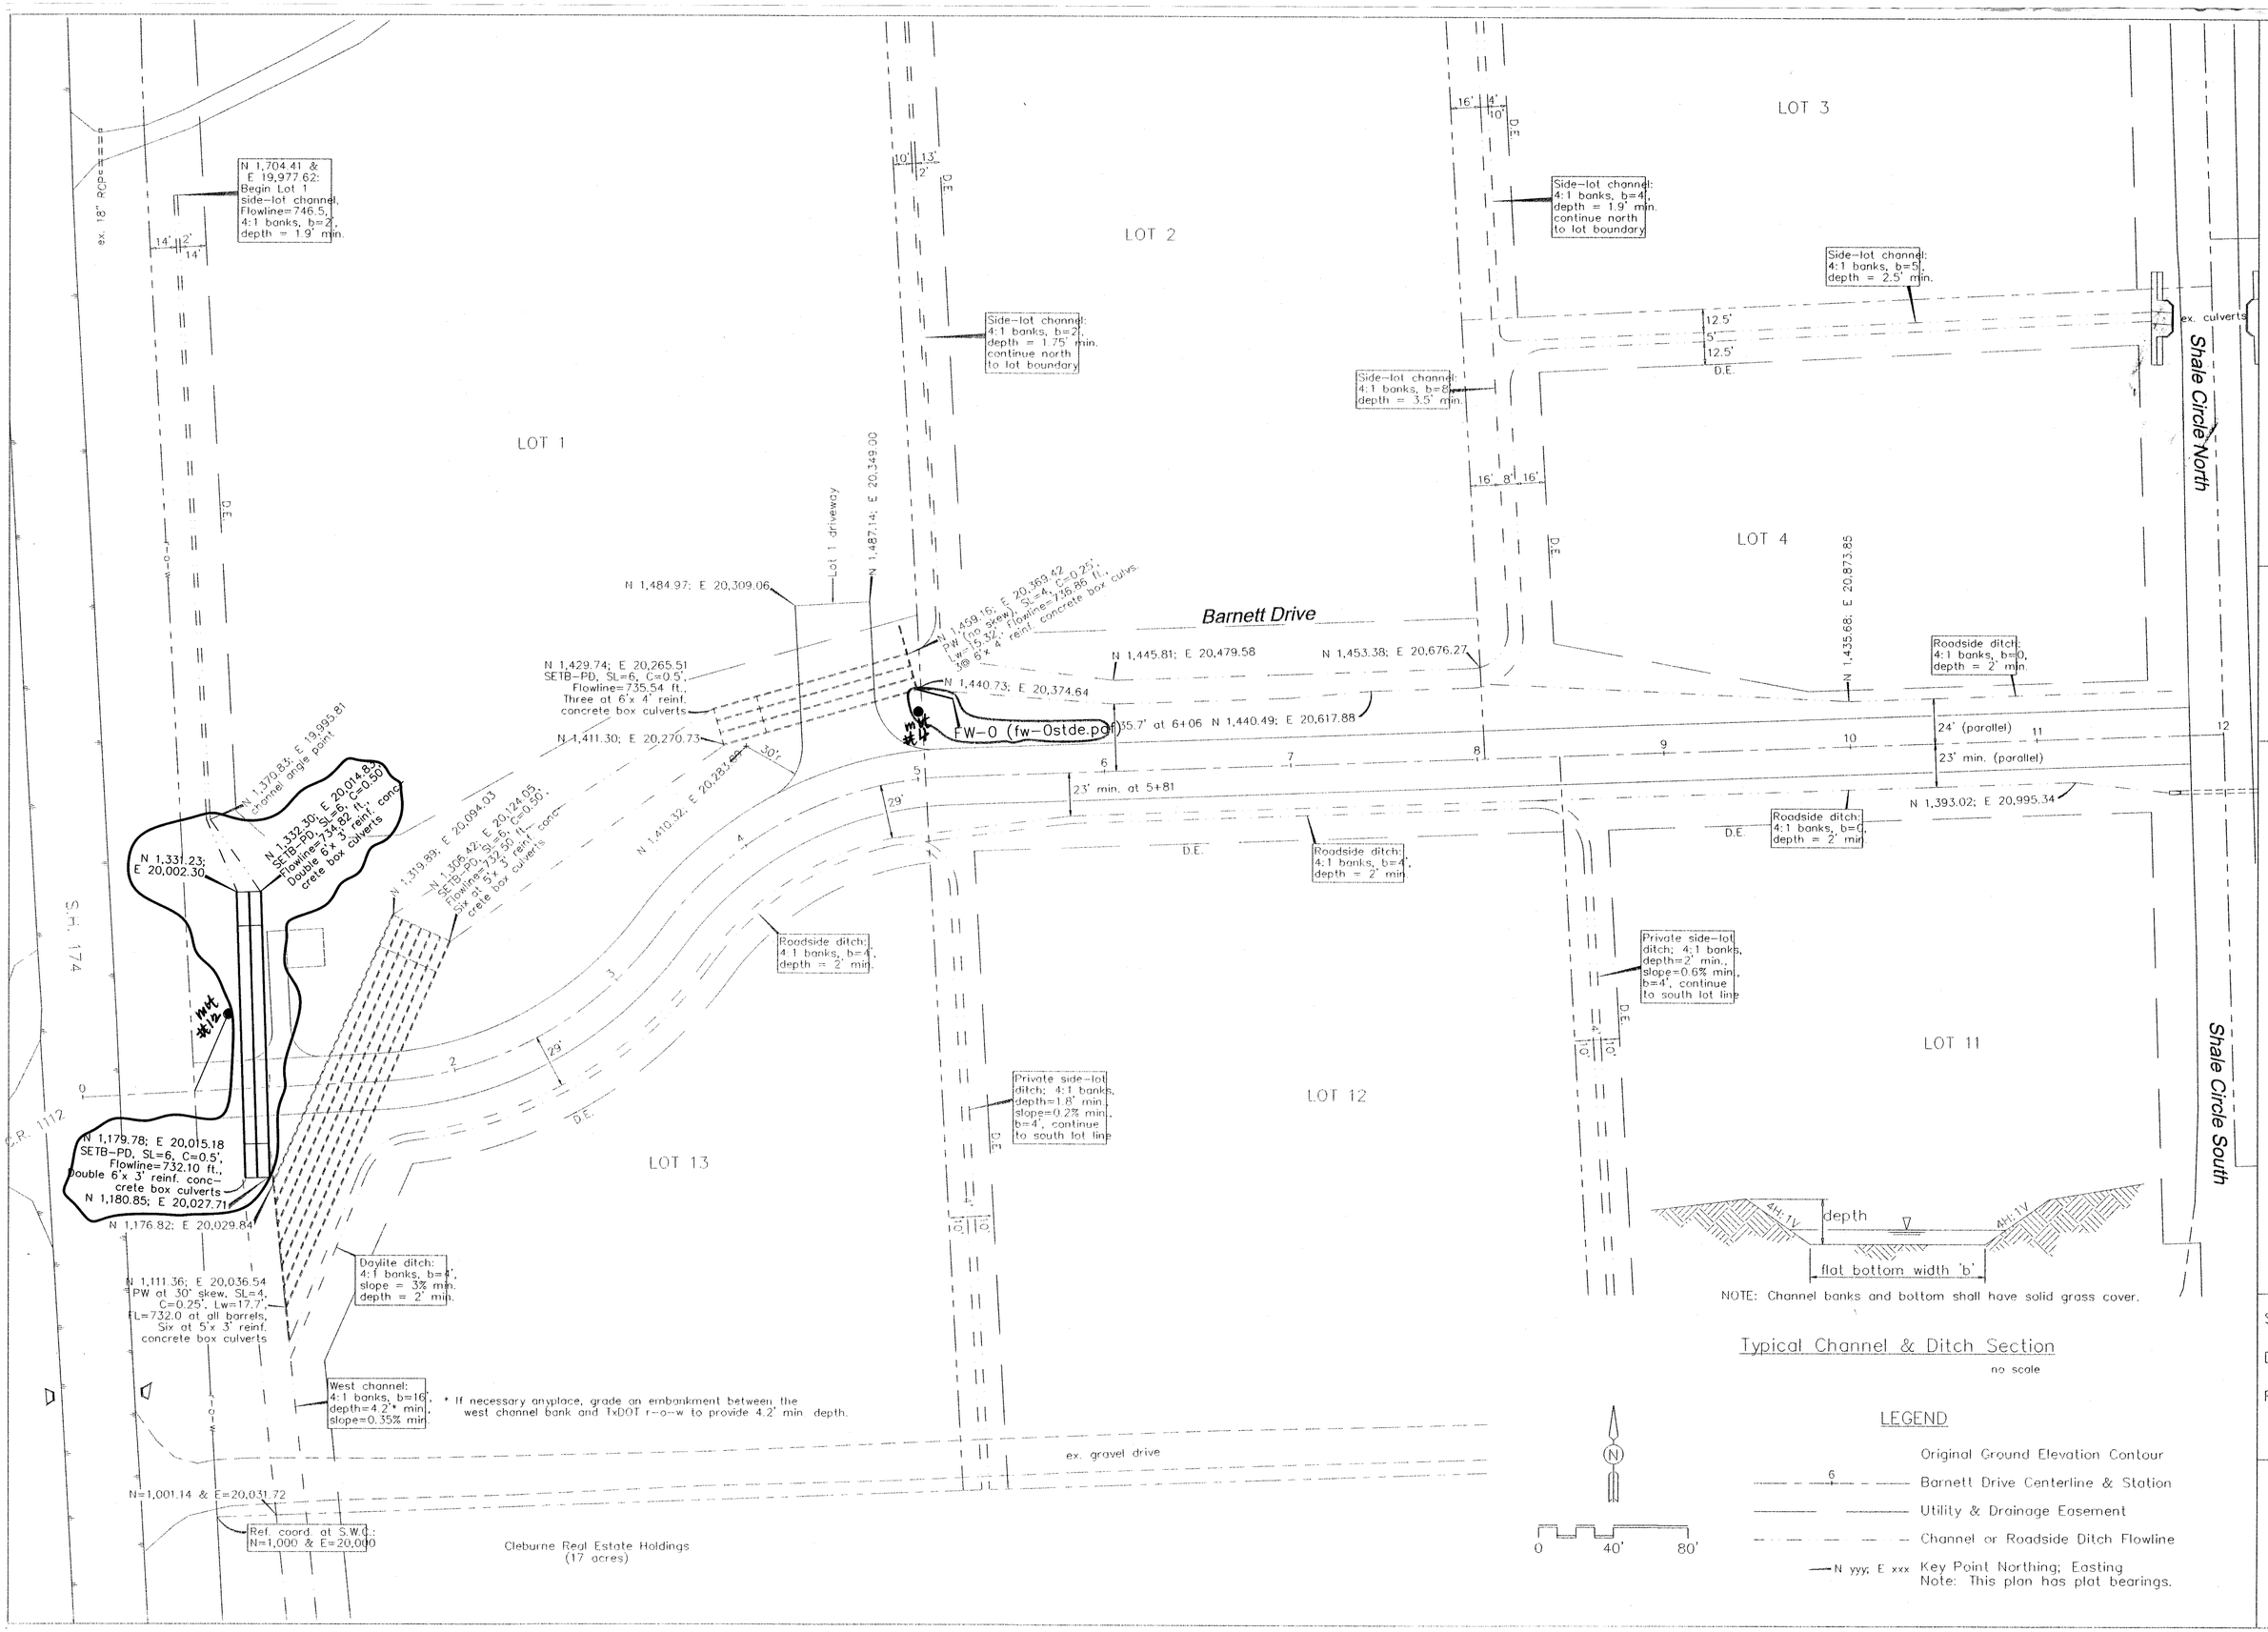

KELLY E. ZWINGGI, PE, AICP, CFM
ZWINGGI Engineering/Planning, LLC
P.O. Box 1247
Roanoke, Texas 76262
(817) 961-0536

KELLY E. ZWINGGI
84868
LICENSED PROFESSIONAL ENGINEER
4/7/08

Barnett Drive Culverts, Channels & Ditches
Barnett Industrial Park
Cleburne, Texas

Scale: 1" = 40'

Date: 02/26/08

Rev.: 04/07/08

SHEET 2